US Army Corps of Engineers

REGIONAL PERMIT 27

Lake Pend Oreille

Types of Structures

NORTH

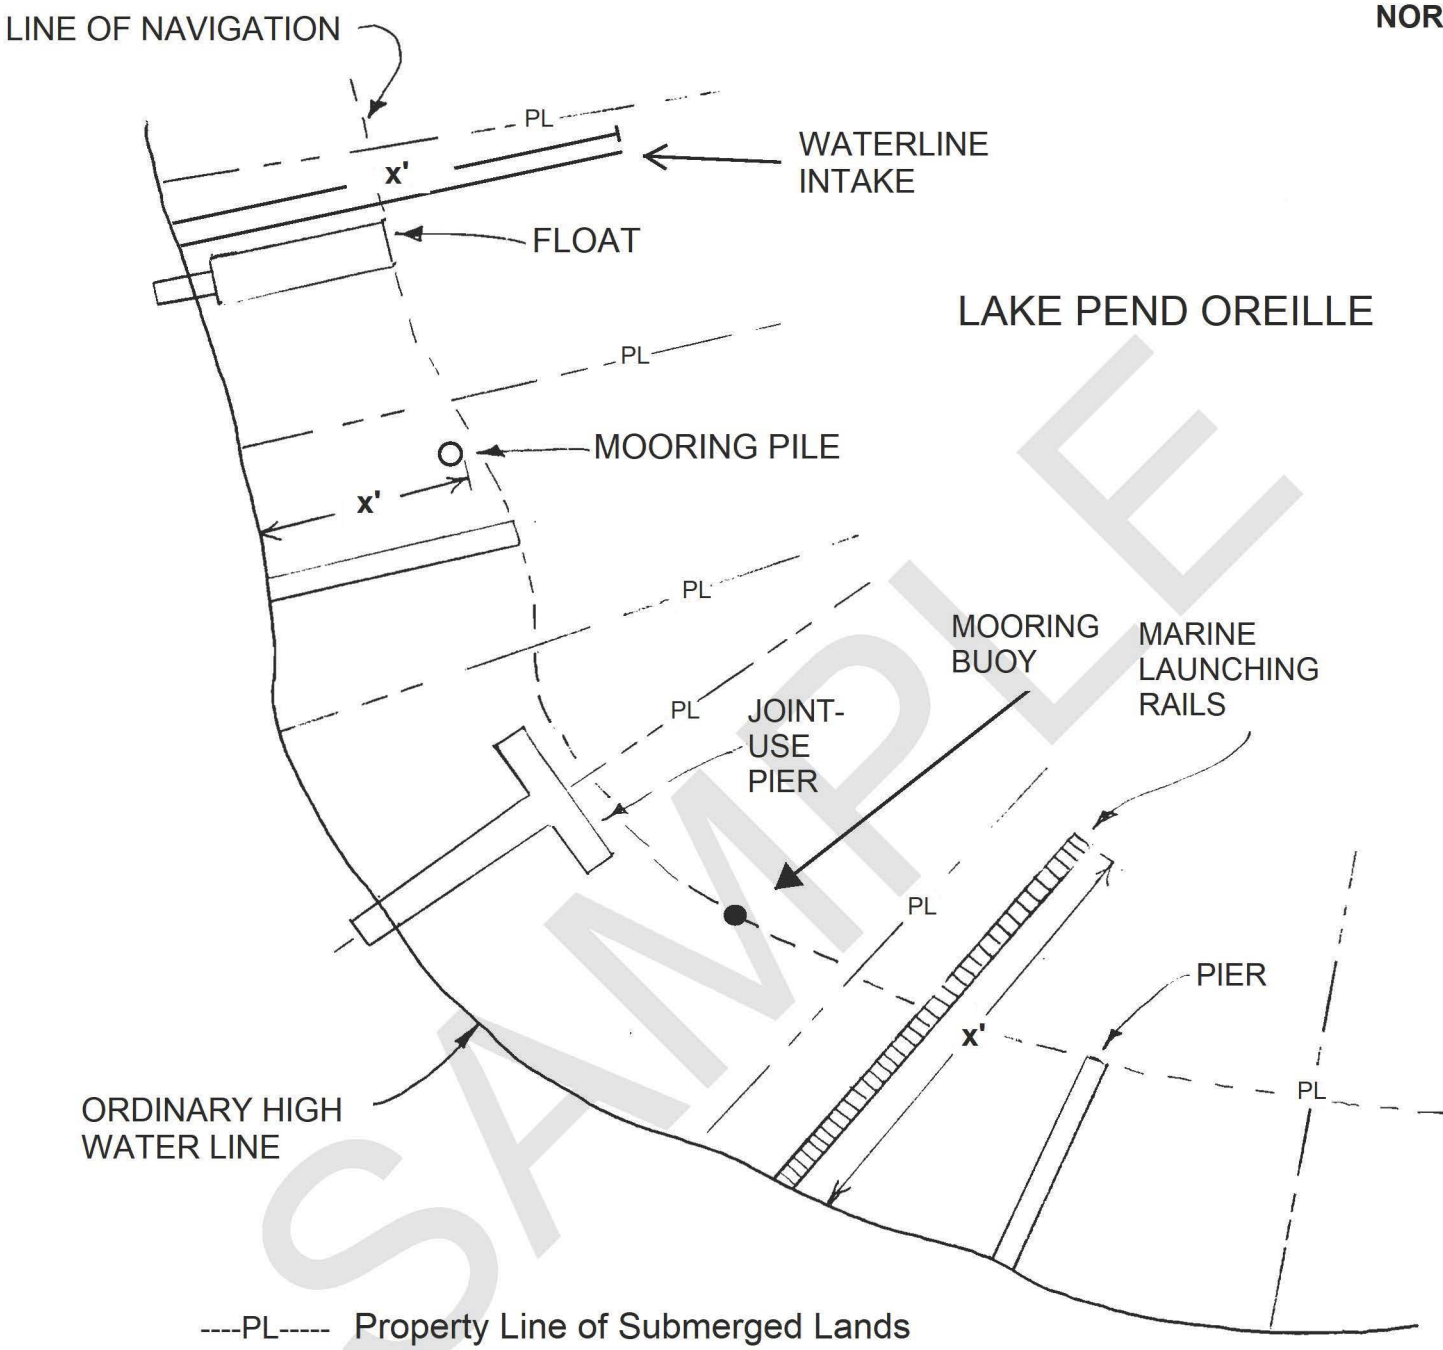

SAMPLE

Notes:

1. Maximum pier or float area is 700 square feet
2. Maximum area for joint use pier or float is 1,100 square feet
3. Ordinary high water elevation is 2062.5 ft N.G.V.D.